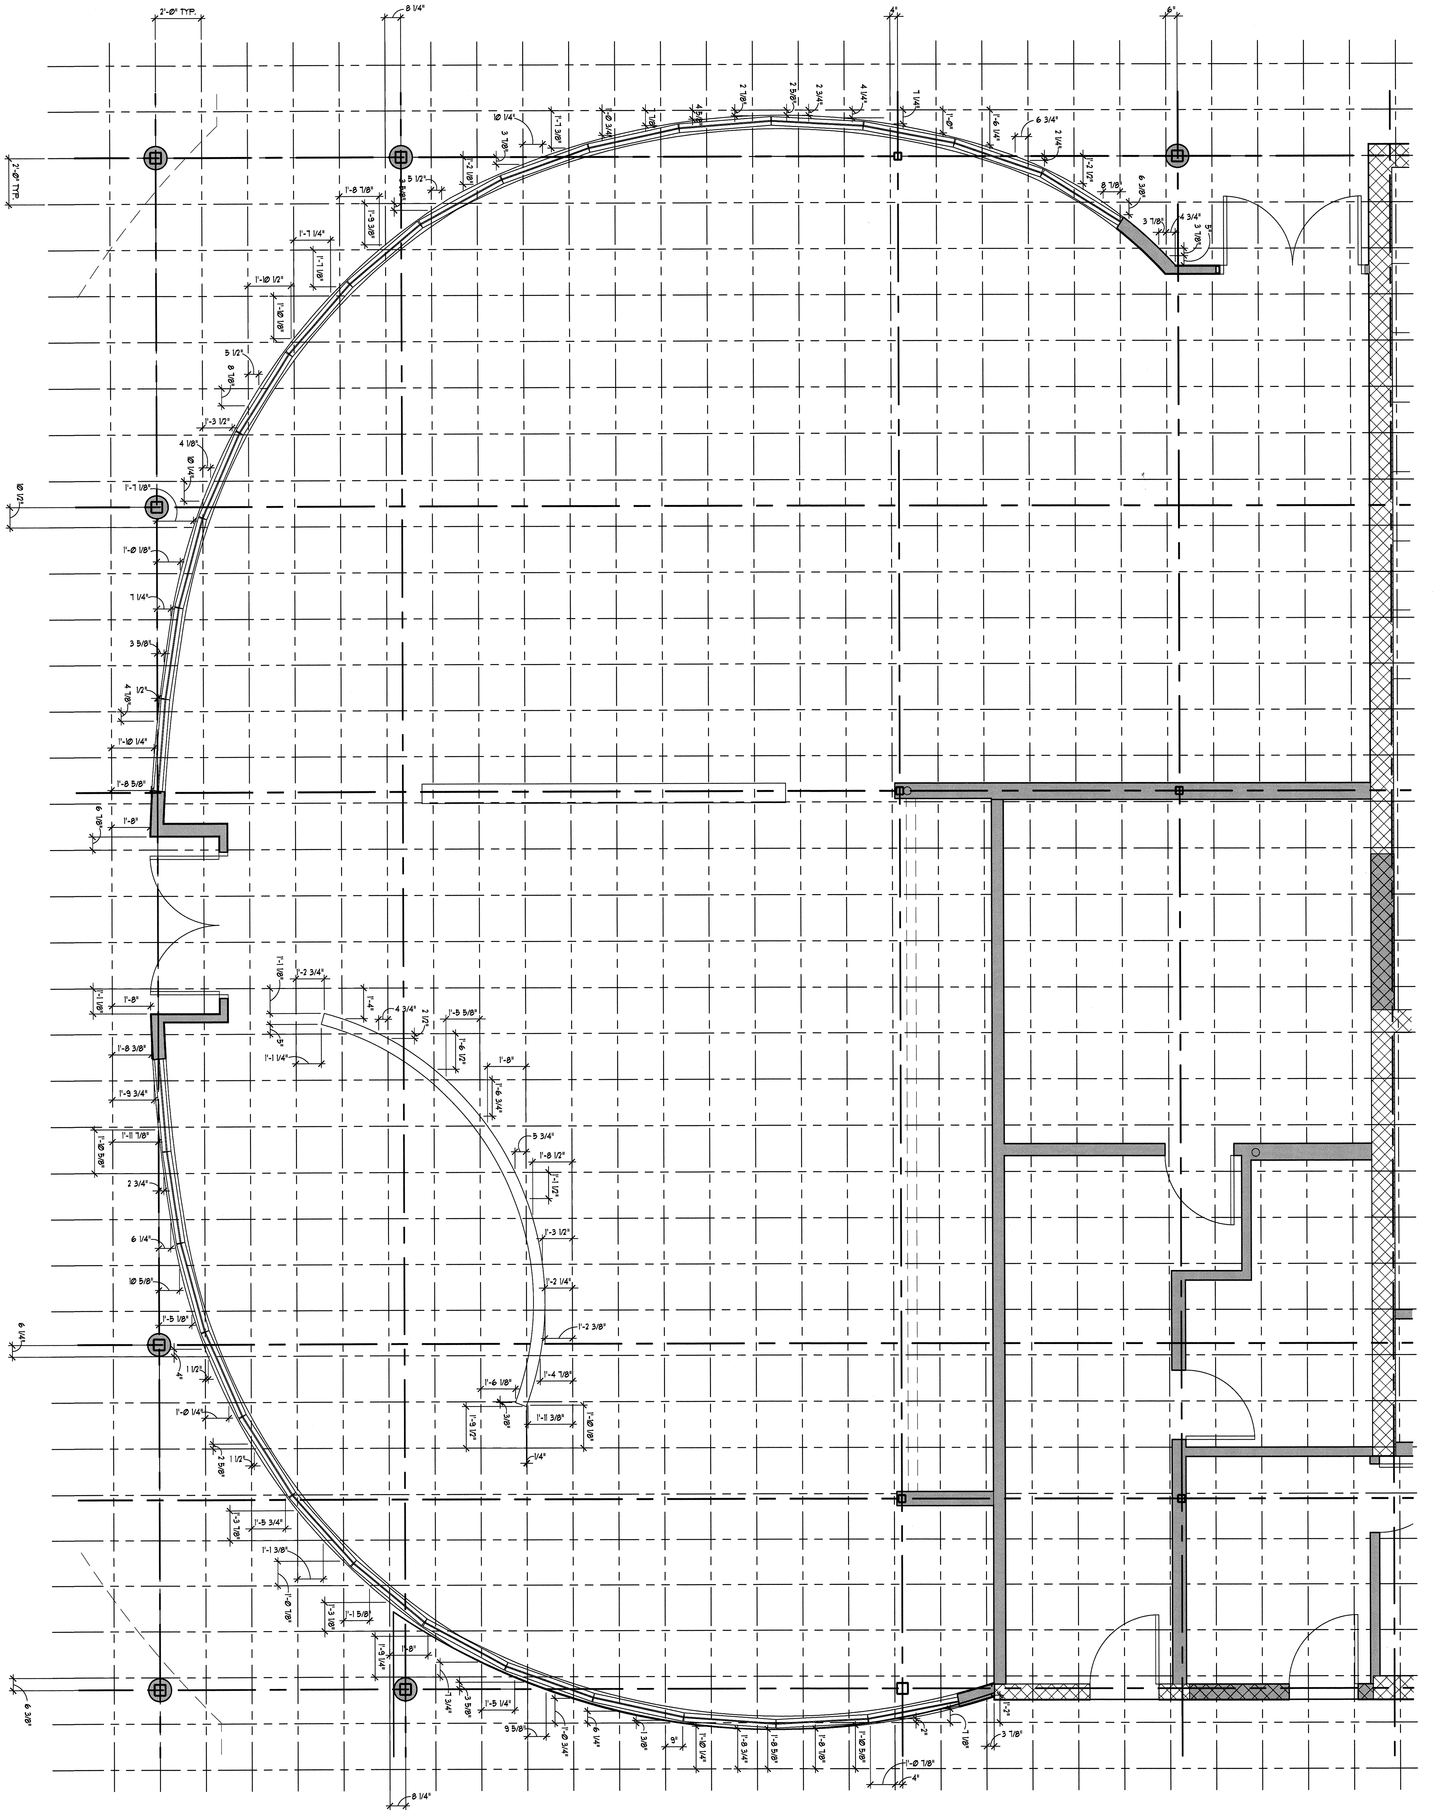

1 ENLARGED FLOOR PLAN
A-TWA-16W SCALE: 3/8" = 1'-Ø"

SCALE 3/8"=1'-Ø"

KEY PLAN
SCALE: 1" = 100'-Ø"

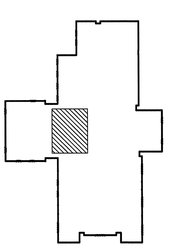

ENLARGED 'EGG' PLAN
WARSAW CAMPUS

RAPPAHANNOCK
COMMUNITY COLLEGE
CAMPUS RENOVATIONS
WARSAW + GLENNS, VIRGINIA
PC: 260-17712

nbj ARCHITECTURE
A Professional Limited Company
GROVE PARK SQUARE
11537-B NUCKOLS ROAD
Glen Allen, Virginia 23059
☎ (804) 273-9811 fax: (804) 273-9843

Sheet
A-16W

File Number
RCC-A16W-PLAN

COMMONWEALTH OF VIRGINIA
STEPHEN DAVID TAYLOR
LICENSED ARCHITECT
1/4/00

NO.	REVISIONS	DATE

DATE: JANUARY 13, 2000